SOLAR ACCESS REPORT

APPENDIX H

WATERLOO METRO QUARTER

Waterloo

Mixed Use Development

Solar Access Report

Submission to Department for Planning

November 2018

Notes

This drawing is the Copyright © of Turner. No reproduction without permission. Unless noted otherwise this drawing is not for construction. All dimensions and levels are to be checked on site prior to the commencement of work. Inform Turner of any discrepencies for clarification before proceeding with work. Drawings are not to be scaled. Use only figured dimensions.
Refer to consultant documentation for further information.

DLCS Quality Endorsed Company ISO 9001:2008, Registration Number 20476

Nominated Architect: Nicholas Turner 6695, ABN 86 064 084 911

Client

UrbanGrowth NSW
Development Corporation
Level 12, 19 Martin Place Sydney NSW 2000

TURNER turf

Legend

- Existing Shadow
- Proposed Shadow
- HCA Boundary
- Site Location

Notes

This drawing is the Copyright © of Turner. No reproduction without permission. Unless noted otherwise this drawing is not for construction. All dimensions and levels are to be checked on site prior to the commencement of work. Inform Turner of any discrepancies for clarification before proceeding with work. Drawings are not to be scaled. Use only figured dimensions.
Refer to consultant documentation for further information.
DLCS Quality Endorsed Company ISO 9001:2008, Registration Number 20476
Nominated Architect: Nicholas Turner 6695, ABN 86 064 084 911

Client

UrbanGrowth NSW
Development Corporation
Level 12, 19 Martin Place Sydney NSW 2000

Project Title

Waterloo Metro Quarter
SSDA

Drawing Title

Shadow Diagrams
Winter Solstice 9AM

Rev.	Date.	Approved.	Revision Notes.
2	05.11.2018	CH	Issued for Submission

Scale NTS	**Job No.** 17019	**Issued by** TURNER
Status Development Application	**Dwg. No.** MP-710-001	**Revision** 2

North

TURNER turf

Legend

- Existing Shadow
- Proposed Shadow
- HCA Boundary
- Site Location

Notes

This drawing is the Copyright © of Turner. No reproduction without permission. Unless noted otherwise this drawing is not for construction. All dimensions and levels are to be checked on site prior to the commencement of work. Inform Turner of any discrepencies for clarification before proceeding with work. Drawings are not to be scaled. Use only figured dimensions.
Refer to consultant documentation for further information.
DLCS Quality Endorsed Company ISO 9001:2008, Registration Number 20476
Nominated Architect: Nicholas Turner 6695, ABN 86 064 084 911

Client
UrbanGrowth NSW
Development Corporation
Level 12, 19 Martin Place Sydney NSW 2000

Project Title
Waterloo Metro Quarter
SSDA

Drawing Title
Shadow Diagrams
Winter Solstice 10AM

Rev.	Date.	Approved.	Revision Notes.
2	05.11.2018	CH	Issued for Submission

Scale NTS	**Job No.** 17019	**Issued by** TURNER
Status Development Application	**Dwg. No.** MP-710-002	**Revision** 2

North

TURNER turf

Legend

- Existing Shadow
- Proposed Shadow
- HCA Boundary
- Site Location

Notes

This drawing is the Copyright © of Turner. No reproduction without permission. Unless noted otherwise this drawing is not for construction. All dimensions and levels are to be checked on site prior to the commencement of work. Inform Turner of any discrepencies for clarification before proceeding with work. Drawings are not to be scaled. Use only figured dimensions.
Refer to consultant documentation for further information.
DLCS Quality Endorsed Company ISO 9001:2008, Registration Number 20476
Nominated Architect: Nicholas Turner 6695, ABN 86 064 084 911

Client
UrbanGrowth NSW
Development Corporation
Level 12, 19 Martin Place Sydney NSW 2000

Project Title
Waterloo Metro Quarter
SSDA

Drawing Title
Shadow Diagrams
Winter Solstice 11AM

Rev.	Date.	Approved.	Revision Notes.
2	05.11.2018	CH	Issued for Submission

Scale NTS	**Job No.** 17019	**Issued by** TURNER
Status Development Application	**Dwg. No.** MP-710-003	**Revision** 2

North

TURNER turf

Legend

- Existing Shadow
- Proposed Shadow
- HCA Boundary
- Site Location

Notes

This drawing is the Copyright © of Turner. No reproduction without permission. Unless noted otherwise this drawing is not for construction. All dimensions and levels are to be checked on site prior to the commencement of work. Inform Turner of any discrepencies for clarification before proceeding with work. Drawings are not to be scaled. Use only figured dimensions.
Refer to consultant documentation for further information.

DLCS Quality Endorsed Company ISO 9001:2008, Registration Number 20476

Nominated Architect: Nicholas Turner 6695, ABN 86 064 084 911

Client

UrbanGrowth NSW
Development Corporation
Level 12, 19 Martin Place Sydney NSW 2000

Project Title

Waterloo Metro Quarter
SSDA

Drawing Title

Shadow Diagrams
Winter Solstice 12PM

Rev.	Date.	Approved.	Revision Notes.
2	05.11.2018	CH	Issued for Submission

Scale NTS	**Job No.** 17019	**Issued by** TURNER
Status Development Application	**Dwg. No.** MP-710-004	**Revision** 2

North

TURNER turf

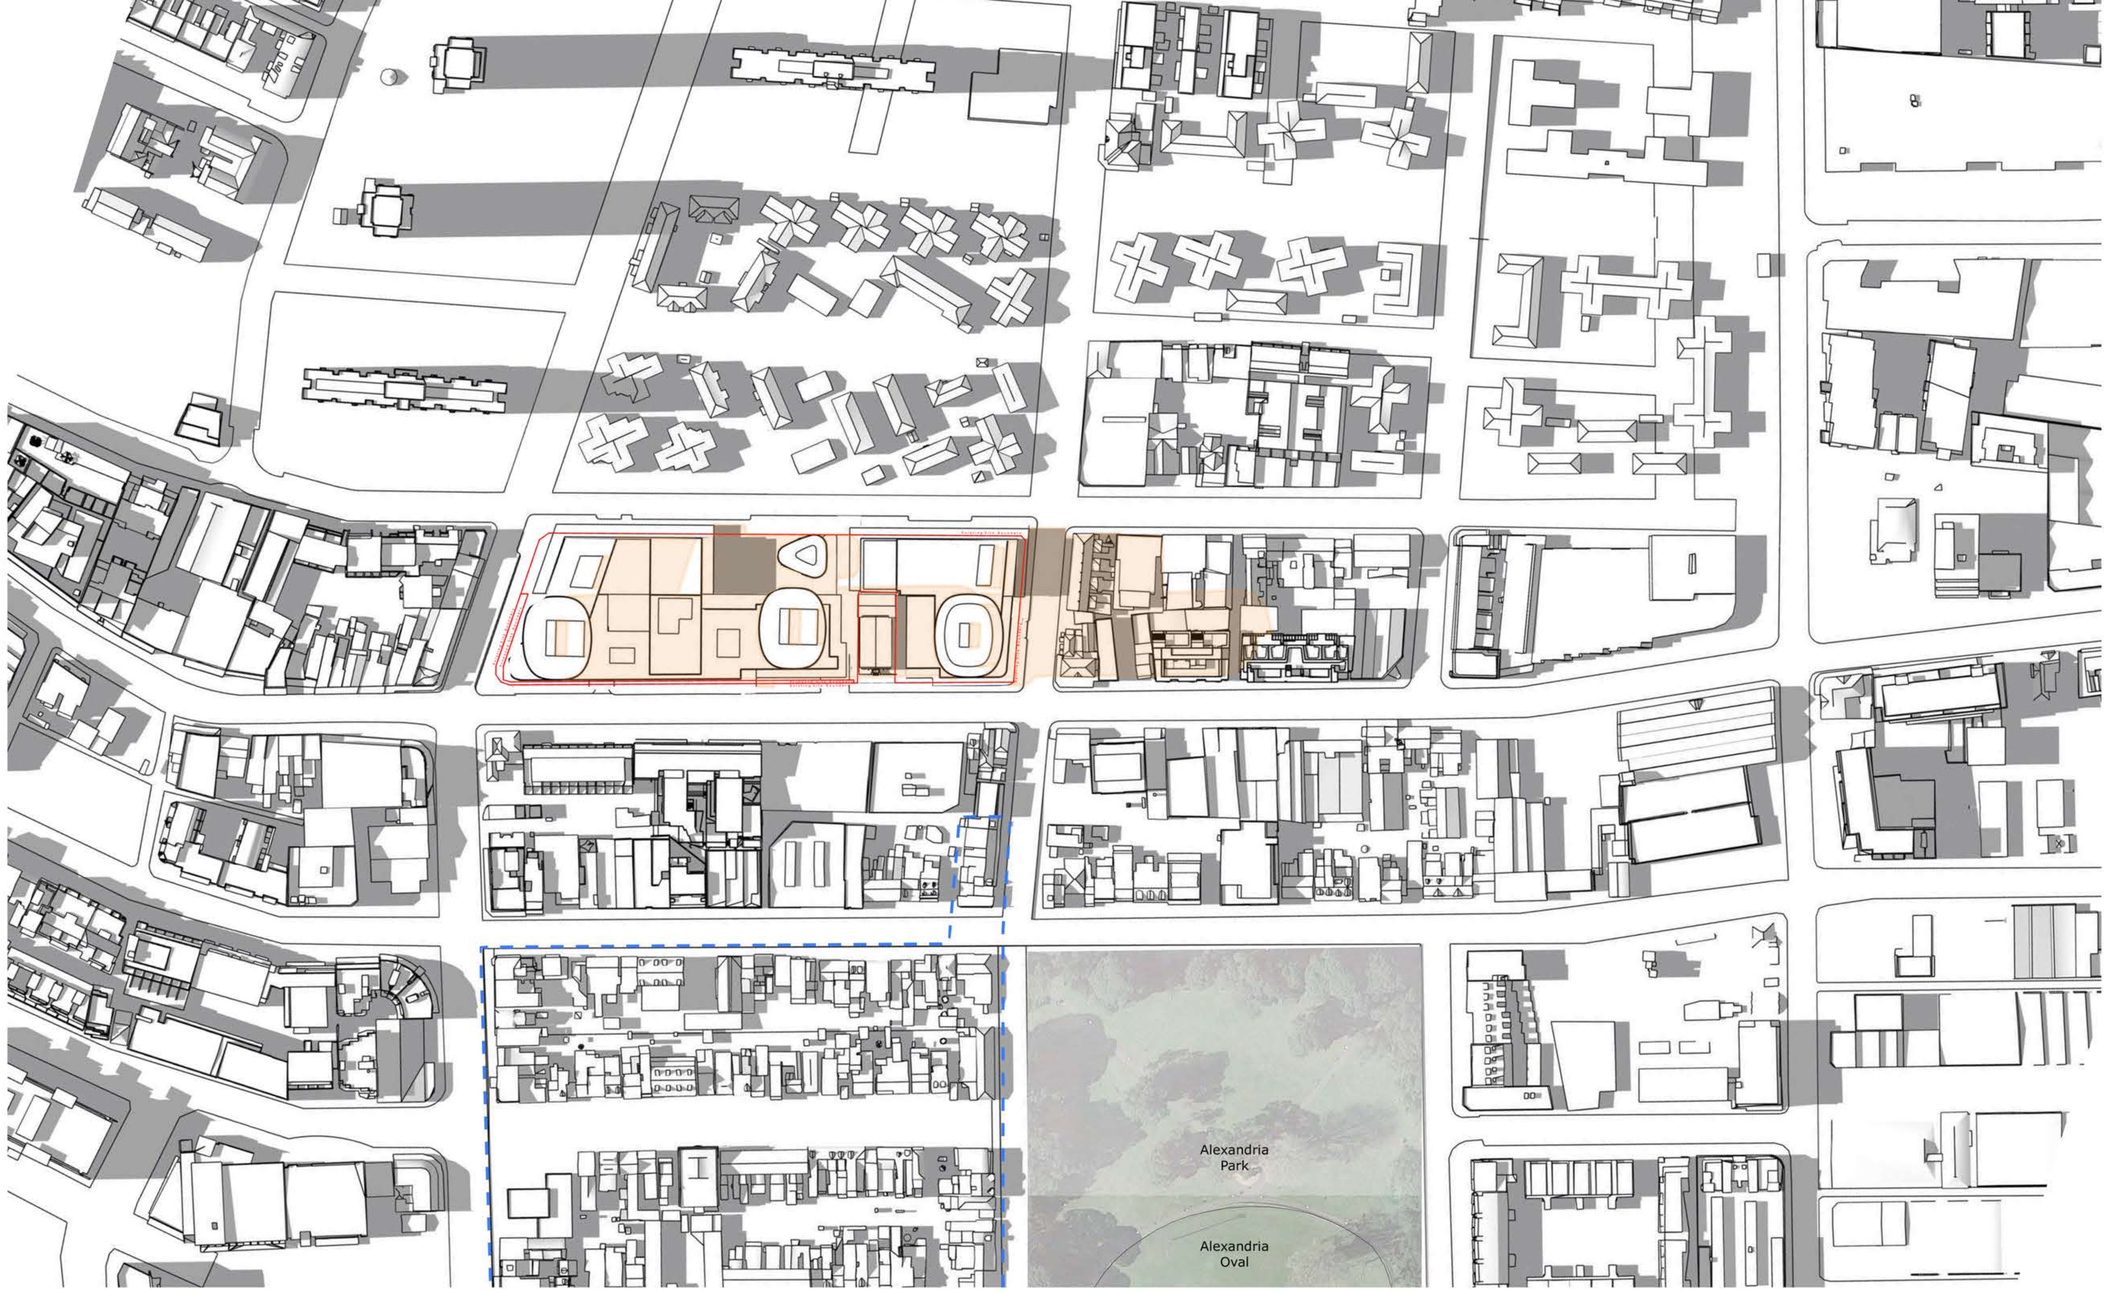

Legend

- Existing Shadow
- Proposed Shadow
- HCA Boundary
- Site Location

Notes

This drawing is the Copyright © of Turner. No reproduction without permission. Unless noted otherwise this drawing is not for construction. All dimensions and levels are to be checked on site prior to the commencement of work. Inform Turner of any discrepencies for clarification before proceeding with work. Drawings are not to be scaled. Use only figured dimensions.
Refer to consultant documentation for further information.
DLCS Quality Endorsed Company ISO 9001:2008, Registration Number 20476
Nominated Architect: Nicholas Turner 6695, ABN 86 064 084 911

Client
UrbanGrowth NSW
Development Corporation
Level 12, 19 Martin Place Sydney NSW 2000

Project Title
Waterloo Metro Quarter
SSDA

Drawing Title
Shadow Diagrams
Winter Solstice 1PM

Rev.	Date.	Approved.	Revision Notes.
2	05.11.2018	CH	Issued for Submission

Scale NTS	**Job No.** 17019	**Issued by** TURNER
Status Development Application	**Dwg. No.** MP-710-005	**Revision** 2

North

TURNER turf

Legend

- Existing Shadow
- Proposed Shadow
- HCA Boundary
- Site Location

Notes

This drawing is the Copyright © of Turner. No reproduction without permission. Unless noted otherwise this drawing is not for construction. All dimensions and levels are to be checked on site prior to the commencement of work. Inform Turner of any discrepencies for clarification before proceeding with work. Drawings are not to be scaled. Use only figured dimensions.
Refer to consultant documentation for further information.
DLCS Quality Endorsed Company ISO 9001:2008, Registration Number 20476
Nominated Architect: Nicholas Turner 6695, ABN 86 064 084 911

Client
UrbanGrowth NSW
Development Corporation
Level 12, 19 Martin Place Sydney NSW 2000

Project Title
Waterloo Metro Quarter
SSDA

Drawing Title
Shadow Diagrams
Winter Solstice 2PM

Rev.	Date.	Approved.	Revision Notes.
2	05.11.2018	CH	Issued for Submission

Scale NTS	**Job No.** 17019	**Issued by** TURNER
Status Development Application	**Dwg. No.** MP-710-006	**Revision** 2

North

TURNER turf

Legend

- Existing Shadow
- Proposed Shadow
- HCA Boundary
- Site Location

Notes

This drawing is the Copyright © of Turner. No reproduction without permission. Unless noted otherwise this drawing is not for construction. All dimensions and levels are to be checked on site prior to the commencement of work. Inform Turner of any discrepencies for clarification before proceeding with work. Drawings are not to be scaled. Use only figured dimensions.
Refer to consultant documentation for further information.
DLCS Quality Endorsed Company ISO 9001:2008, Registration Number 20476
Nominated Architect: Nicholas Turner 6695, ABN 86 064 084 911

Client
UrbanGrowth NSW
Development Corporation
Level 12, 19 Martin Place Sydney NSW 2000

Project Title
Waterloo Metro Quarter
SSDA

Drawing Title
Shadow Diagrams
Winter Solstice 3PM

Rev.	Date.	Approved.	Revision Notes.
2	05.11.2018	CH	Issued for Submission

Scale 1:1343, 1:2.81, 1:1337.40 @ 190%@A3
Job No. 18-190
Issued by TURNER
Status Development Application
Dwg. No. MP-710-007
Revision 2

North

TURNER turf

Legend

- Existing Shadow
- Proposed Shadow
- HCA Boundary
- Site Location

Notes

This drawing is the Copyright © of Turner. No reproduction without permission. Unless noted otherwise this drawing is not for construction. All dimensions and levels are to be checked on site prior to the commencement of work. Inform Turner of any discrepencies for clarification before proceeding with work. Drawings are not to be scaled. Use only figured dimensions.
Refer to consultant documentation for further information.

DLCS Quality Endorsed Company ISO 9001:2008, Registration Number 20476

Nominated Architect: Nicholas Turner 6695, ABN 86 064 084 911

Client

UrbanGrowth NSW
Development Corporation
Level 12, 19 Martin Place Sydney NSW 2000

Project Title

Waterloo Metro Quarter
SSDA

Drawing Title

Shadow Diagrams
Equinox 9AM

Rev.	Date.	Approved.	Revision Notes.
2	05.11.2018	CH	Issued for Submission

Scale NTS	**Job No.** 17019	**Issued by** TURNER
Status Development Application	**Dwg. No.** MP-710-011	**Revision** 2

North

TURNER turf

Legend

- Existing Shadow
- Proposed Shadow
- HCA Boundary
- Site Location

Notes

This drawing is the Copyright © of Turner. No reproduction without permission. Unless noted otherwise this drawing is not for construction. All dimensions and levels are to be checked on site prior to the commencement of work. Inform Turner of any discrepencies for clarification before proceeding with work. Drawings are not to be scaled. Use only figured dimensions.
Refer to consultant documentation for further information.

DLCS Quality Endorsed Company ISO 9001:2008, Registration Number 20476

Nominated Architect: Nicholas Turner 6695, ABN 86 064 084 911

Client

UrbanGrowth NSW
Development Corporation
Level 12, 19 Martin Place Sydney NSW 2000

Project Title

Waterloo Metro Quarter
SSDA

Drawing Title

Shadow Diagrams
Equinox 10AM

Rev.	Date.	Approved.	Revision Notes.
2	05.11.2018	CH	Issued for Submission

Scale NTS	**Job No.** 17019	**Issued by** TURNER
Status Development Application	**Dwg. No.** MP-710-012	**Revision** 2

North

TURNER turf

Legend

- Existing Shadow
- Proposed Shadow
- HCA Boundary
- Site Location

Notes

This drawing is the Copyright © of Turner. No reproduction without permission. Unless noted otherwise this drawing is not for construction. All dimensions and levels are to be checked on site prior to the commencement of work. Inform Turner of any discrepencies for clarification before proceeding with work. Drawings are not to be scaled. Use only figured dimensions.
Refer to consultant documentation for further information.
DLCS Quality Endorsed Company ISO 9001:2008, Registration Number 20476
Nominated Architect: Nicholas Turner 6695, ABN 86 064 084 911

Client
UrbanGrowth NSW
Development Corporation
Level 12, 19 Martin Place Sydney NSW 2000

Project Title
Waterloo Metro Quarter
SSDA

Drawing Title
Shadow Diagrams
Equinox 11AM

Rev.	Date.	Approved.	Revision Notes.
2	05.11.2018	CH	Issued for Submission

Scale NTS	**Job No.** 17019	**Issued by** TURNER
Status Development Application	**Dwg. No.** MP-710-013	**Revision** 2

North

TURNER turf

Legend

- Existing Shadow
- Proposed Shadow
- HCA Boundary
- Site Location

Notes

This drawing is the Copyright © of Turner. No reproduction without permission. Unless noted otherwise this drawing is not for construction. All dimensions and levels are to be checked on site prior to the commencement of work. Inform Turner of any discrepencies for clarification before proceeding with work. Drawings are not to be scaled. Use only figured dimensions.
Refer to consultant documentation for further information.
DLCS Quality Endorsed Company ISO 9001:2008, Registration Number 20476
Nominated Architect: Nicholas Turner 6695, ABN 86 064 084 911

Client
UrbanGrowth NSW
Development Corporation
Level 12, 19 Martin Place Sydney NSW 2000

Project Title
Waterloo Metro Quarter
SSDA

Drawing Title
Shadow Diagrams
Equinox 12PM

Rev.	Date.	Approved.	Revision Notes.
2	05.11.2018	CH	Issued for Submission

Scale NTS	**Job No.** 17019	**Issued by** TURNER
Status Development Application	**Dwg. No.** MP-710-014	**Revision** 2

North

TURNER turf

Legend

- Existing Shadow
- Proposed Shadow
- HCA Boundary
- Site Location

Notes

This drawing is the Copyright © of Turner. No reproduction without permission. Unless noted otherwise this drawing is not for construction. All dimensions and levels are to be checked on site prior to the commencement of work. Inform Turner of any discrepencies for clarification before proceeding with work. Drawings are not to be scaled. Use only figured dimensions.
Refer to consultant documentation for further information.
DLCS Quality Endorsed Company ISO 9001:2008, Registration Number 20476
Nominated Architect: Nicholas Turner 6695, ABN 86 064 084 911

Client
UrbanGrowth NSW
Development Corporation
Level 12, 19 Martin Place Sydney NSW 2000

Project Title
Waterloo Metro Quarter
SSDA

Drawing Title
Shadow Diagrams
Equinox 1PM

Rev.	Date.	Approved.	Revision Notes.
2	05.11.2018	CH	Issued for Submission

Scale NTS	**Job No.** 17019	**Issued by** TURNER
Status Development Application	**Dwg. No.** MP-710-015	**Revision** 2

North

TURNER turf

Legend

- Existing Shadow
- Proposed Shadow
- HCA Boundary
- Site Location

Notes

This drawing is the Copyright © of Turner. No reproduction without permission. Unless noted otherwise this drawing is not for construction. All dimensions and levels are to be checked on site prior to the commencement of work. Inform Turner of any discrepancies for clarification before proceeding with work. Drawings are not to be scaled. Use only figured dimensions.
Refer to consultant documentation for further information.
DLCS Quality Endorsed Company ISO 9001:2008, Registration Number 20476
Nominated Architect: Nicholas Turner 6695, ABN 86 064 084 911

Client
UrbanGrowth NSW
Development Corporation
Level 12, 19 Martin Place Sydney NSW 2000

Project Title
Waterloo Metro Quarter
SSDA

Drawing Title
Shadow Diagrams
Equinox 2PM

Rev.	Date.	Approved.	Revision Notes.
2	05.11.2018	CH	Issued for Submission

Scale NTS	**Job No.** 17019	**Issued by** TURNER
Status Development Application	**Dwg. No.** MP-710-016	**Revision** 2

North

TURNER turf

Legend

- Existing Shadow
- Proposed Shadow
- HCA Boundary
- Site Location

Notes

This drawing is the Copyright © of Turner. No reproduction without permission. Unless noted otherwise this drawing is not for construction. All dimensions and levels are to be checked on site prior to the commencement of work. Inform Turner of any discrepencies for clarification before proceeding with work. Drawings are not to be scaled. Use only figured dimensions.
Refer to consultant documentation for further information.
DLCS Quality Endorsed Company ISO 9001:2008, Registration Number 20476
Nominated Architect: Nicholas Turner 6695, ABN 86 064 084 911

Client
UrbanGrowth NSW
Development Corporation
Level 12, 19 Martin Place Sydney NSW 2000

Project Title
Waterloo Metro Quarter
SSDA

Drawing Title
Shadow Diagrams
Equinox 3PM

Rev.	Date.	Approved.	Revision Notes.
2	05.11.2018	CH	Issued for Submission

Scale NTS	**Job No.** 17019	**Issued by** TURNER
Status Development Application	**Dwg. No.** MP-710-017	**Revision** 2

North

TURNER turf

Legend

- Existing Shadow
- Proposed Shadow
- HCA Boundary
- Site Location

Notes

This drawing is the Copyright © of Turner. No reproduction without permission. Unless noted otherwise this drawing is not for construction. All dimensions and levels are to be checked on site prior to the commencement of work. Inform Turner of any discrepencies for clarification before proceeding with work. Drawings are not to be scaled. Use only figured dimensions.
Refer to consultant documentation for further information.

DLCS Quality Endorsed Company ISO 9001:2008, Registration Number 20476

Nominated Architect: Nicholas Turner 6695, ABN 86 064 084 911

Client

UrbanGrowth NSW
Development Corporation
Level 12, 19 Martin Place Sydney NSW 2000

Project Title

Waterloo Metro Quarter
SSDA

Drawing Title

Shadow Diagrams
Summer Solstice 9AM

Rev.	Date.	Approved.	Revision Notes.
2	05.11.2018	CH	Issued for Submission

Scale NTS	**Job No.** 17019	**Issued by** TURNER
Status Development Application	**Dwg. No.** MP-710-021	**Revision** 2

North

TURNER turf

Legend

- Existing Shadow
- Proposed Shadow
- HCA Boundary
- Site Location

Notes

This drawing is the Copyright © of Turner. No reproduction without permission. Unless noted otherwise this drawing is not for construction. All dimensions and levels are to be checked on site prior to the commencement of work. Inform Turner of any discrepencies for clarification before proceeding with work. Drawings are not to be scaled. Use only figured dimensions.
Refer to consultant documentation for further information.
DLCS Quality Endorsed Company ISO 9001:2008, Registration Number 20476
Nominated Architect: Nicholas Turner 6695, ABN 86 064 084 911

Client
UrbanGrowth NSW
Development Corporation
Level 12, 19 Martin Place Sydney NSW 2000

Project Title
Waterloo Metro Quarter
SSDA

Drawing Title
Shadow Diagrams
Summer Solstice 10AM

Rev.	Date.	Approved.	Revision Notes.
2	05.11.2018	CH	Issued for Submission

Scale 1:1413, 1:2.81, 1:1337.40 @ 100%@A3
Job No. 17-119
Issued by TURNER
Status Development Application
Dwg. No. MP-710-022
Revision 2

North

TURNER turf